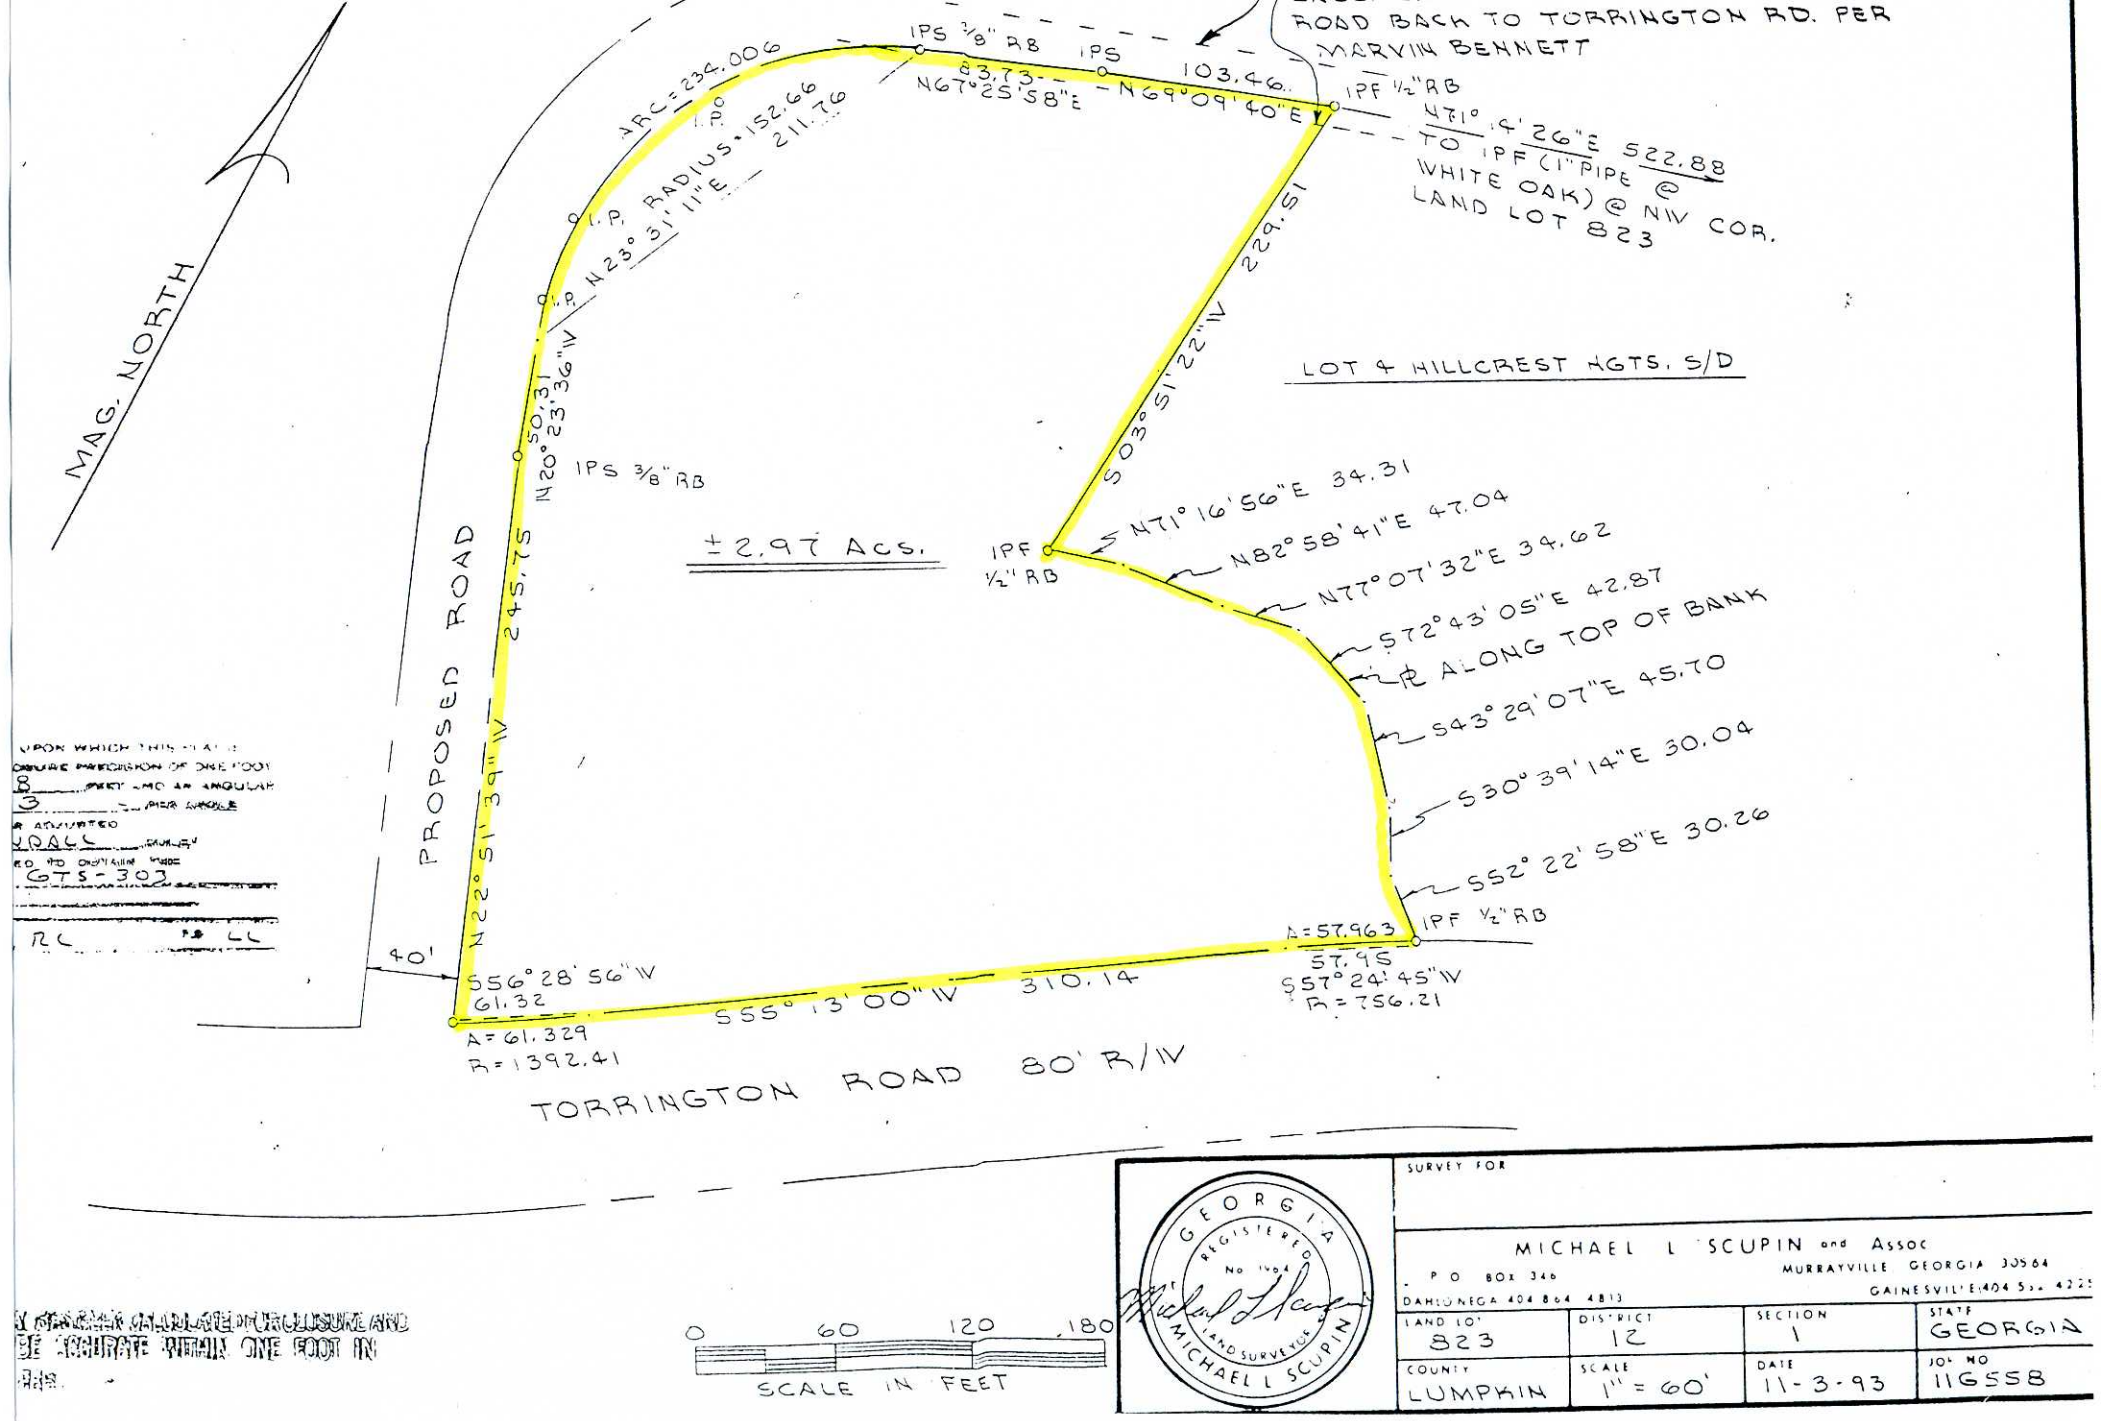

UPON WHICH THIS PLAT IS
ENSURE PRECISION OF ONE FOOT
8 FEET AND AN ANGULAR
3 ANGLE
ATTESTED
KRAUS
GTS-303

GEORGIA REGISTERED No. 1904 LAND SURVEYOR MICHAEL L SCUPIN

SURVEY FOR

MICHAEL L SCUPIN and Assoc
P O BOX 346 DAHLONEGA 404 864 4813
MURRAYVILLE GEORGIA 30564
GAINESVILLE 404 532 4225

LAND LOT	DISTRICT	SECTION	STATE
823	12	1	GEORGIA
COUNTY	SCALE	DATE	JOB NO
LUMPKIN	1" = 60'	11-3-93	116558

...ACCURATE CLOSURE AND
...ACCURATE WITHIN ONE FOOT IN
...HIS.